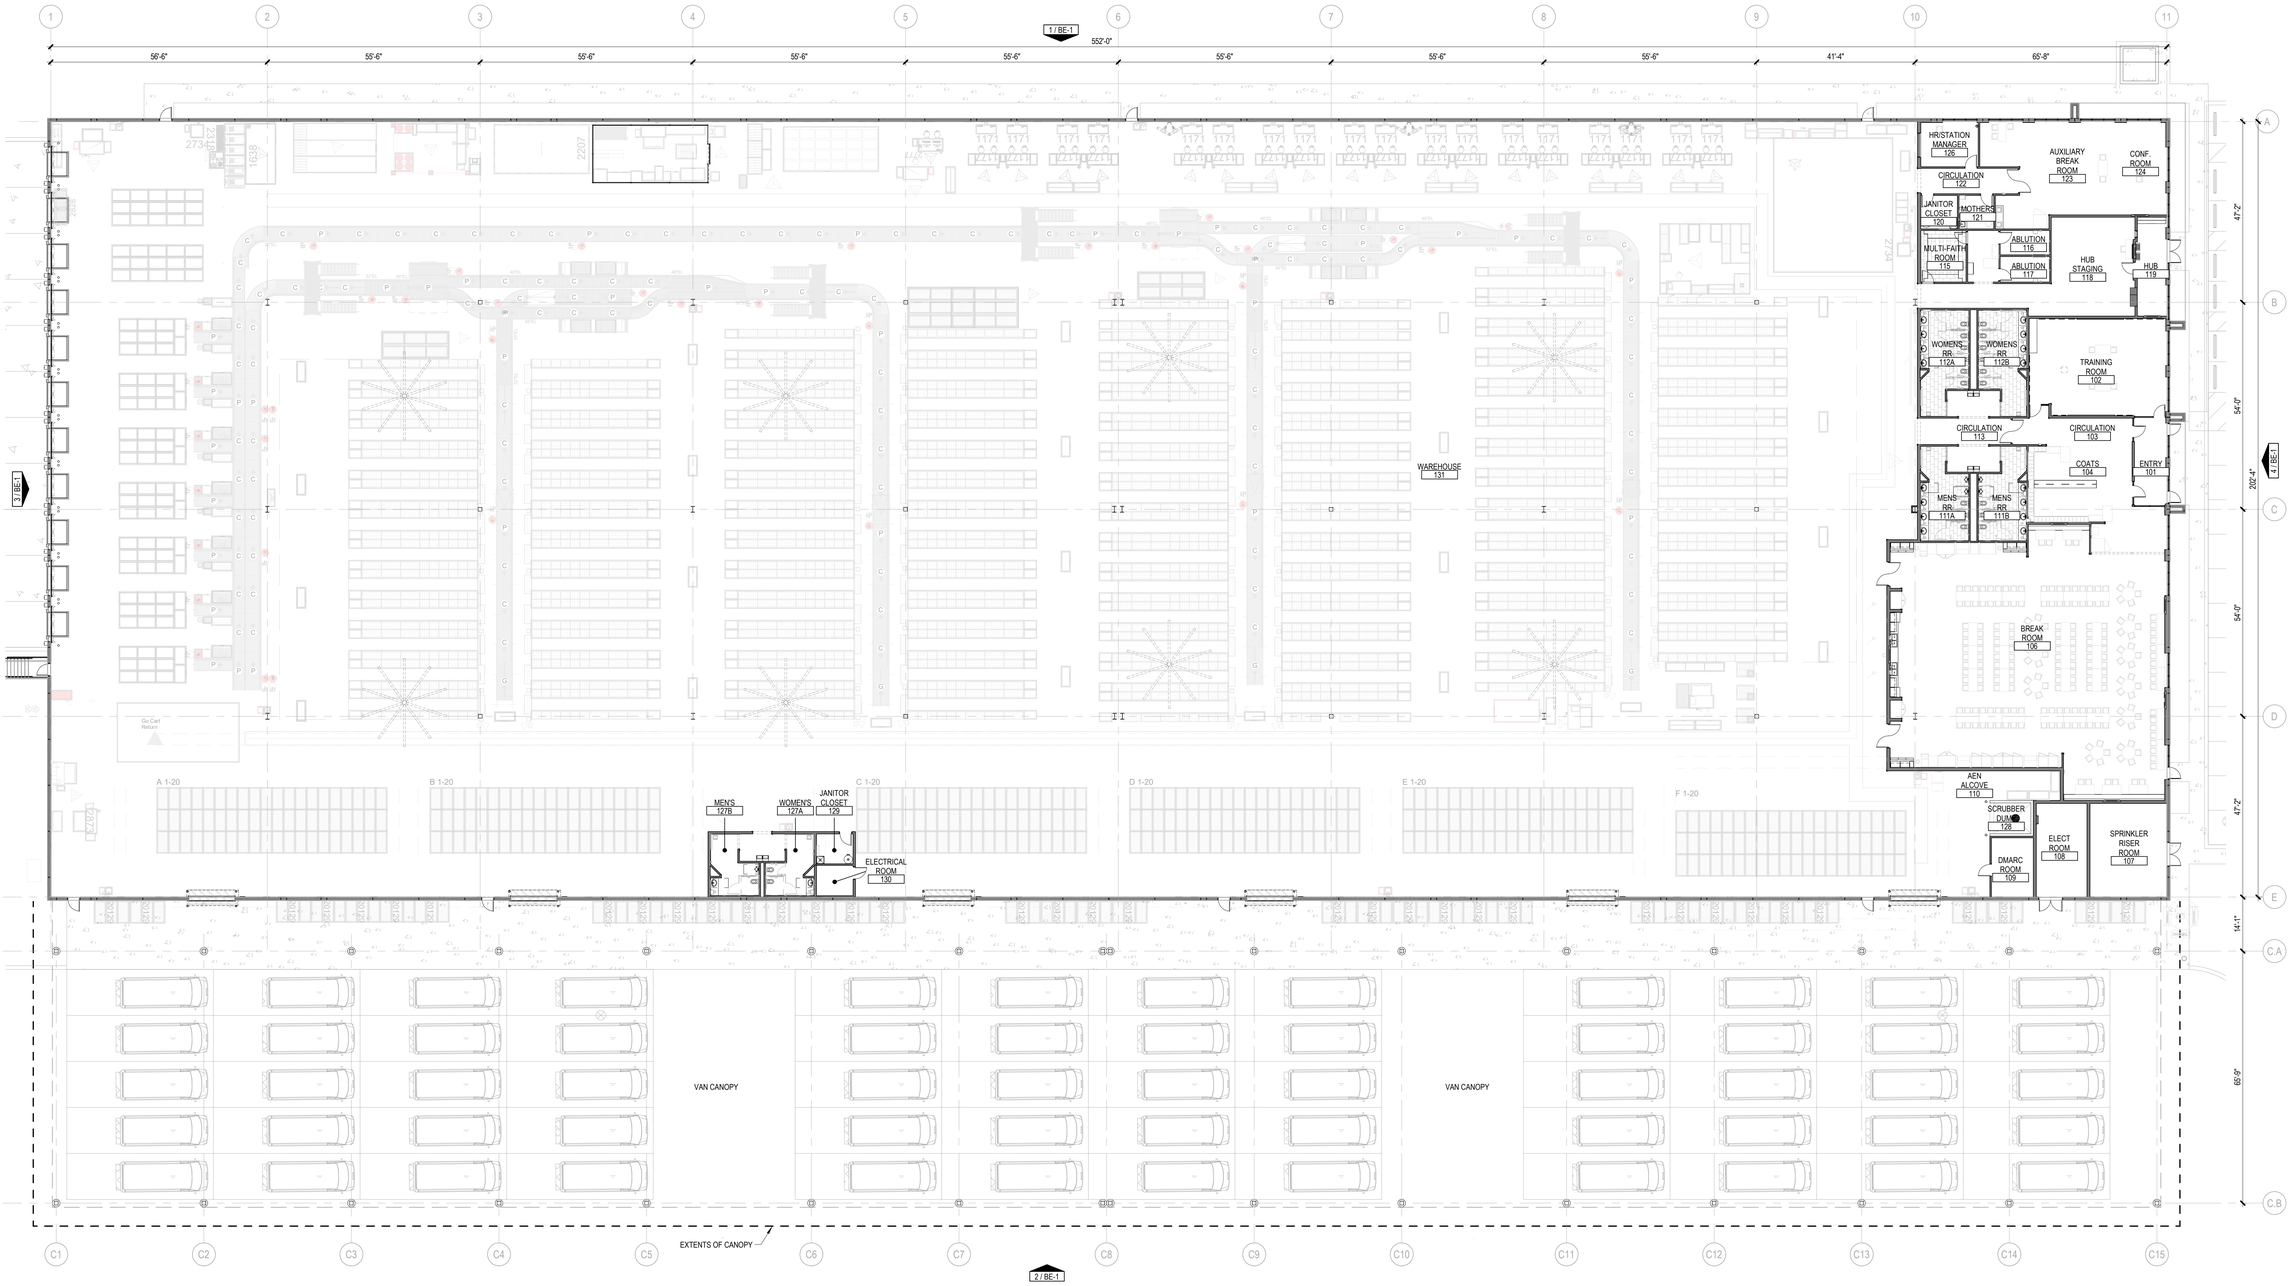

PRELIMINARY FLOOR PLAN

1/16" = 1'-0"

PROLOGIS®

1251 JUMPING BROOK ROAD | TINTON FALLS, NJ 07753
83460024 | PRELIMINARY FLOOR PLAN | 10/14/2020

progressive ae

FP-1